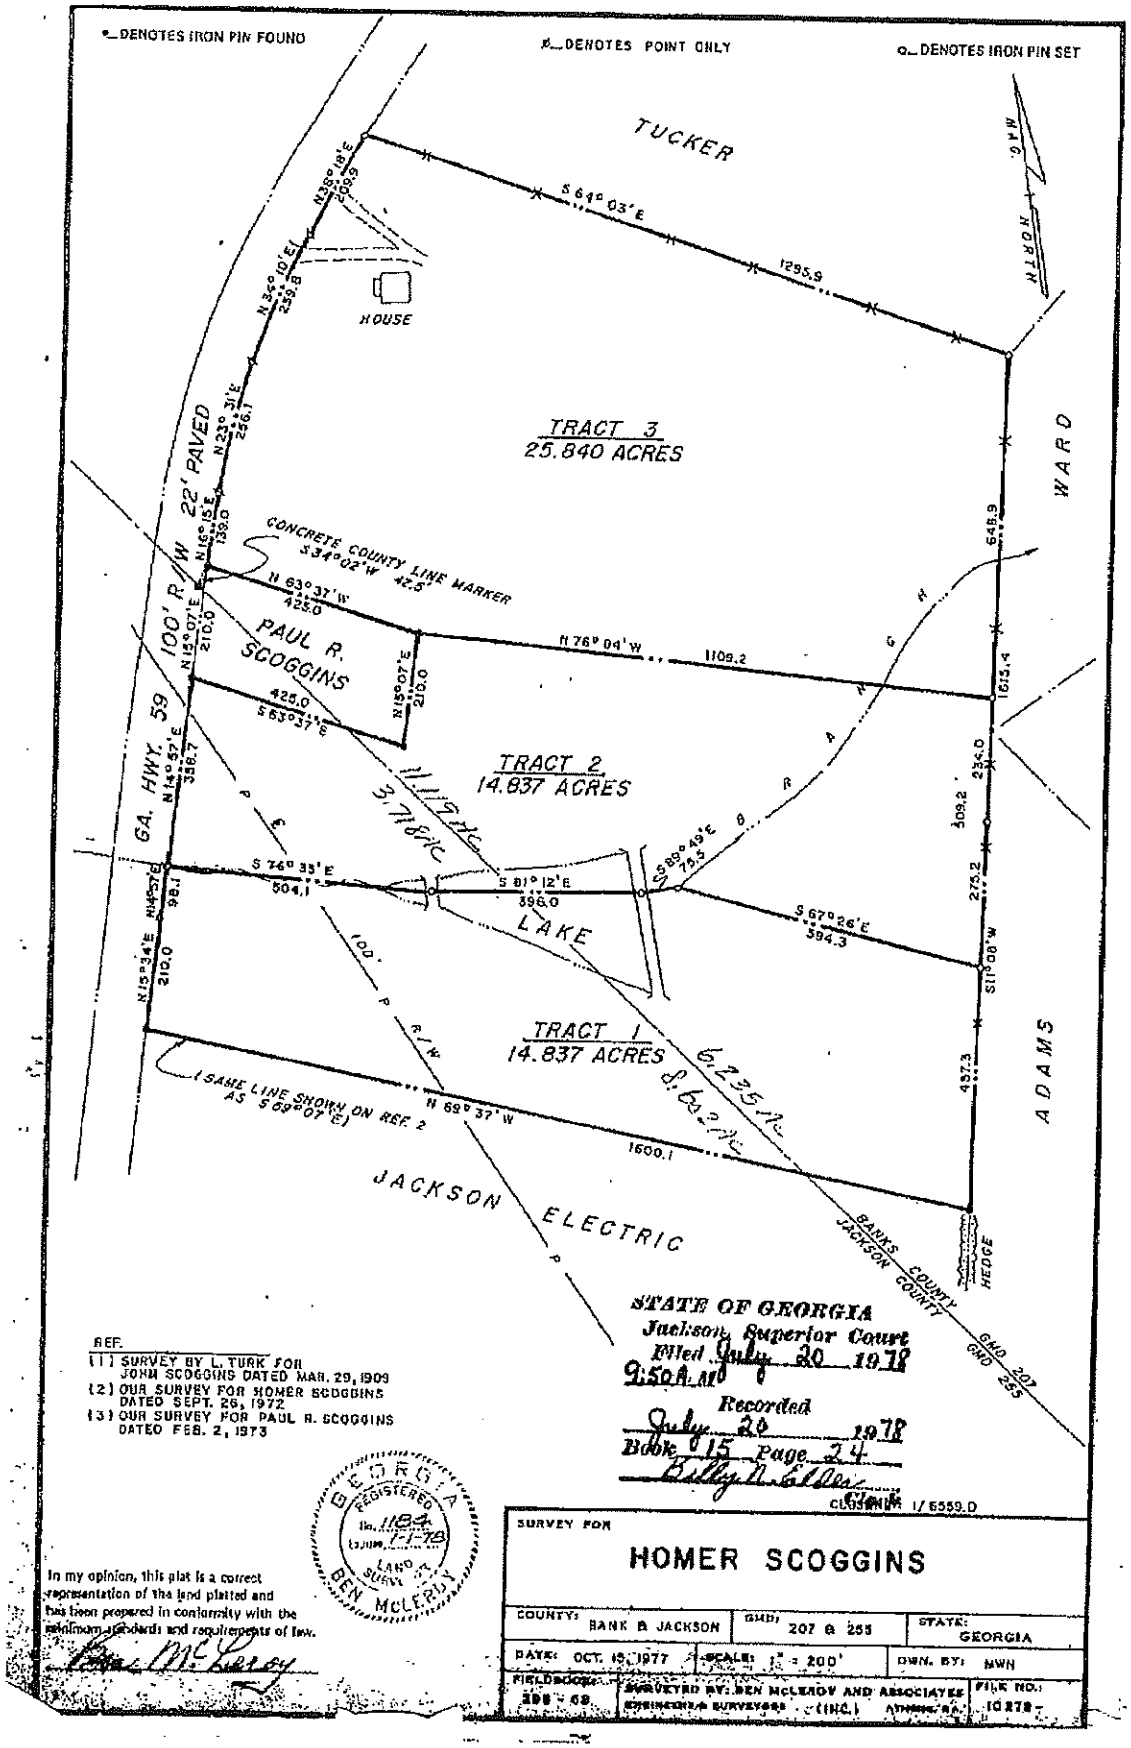

REF.
(1) SURVEY BY L. TURK FOR JOHN SCOGGINS DATED MAR. 29, 1909
(2) OUR SURVEY FOR HOMER SCOGGINS DATED SEPT. 26, 1972
(3) OUR SURVEY FOR PAUL R. SCOGGINS DATED FEB. 2, 1973

GEORGIA REGISTERED No. 1184 (SEAL) 11-7-78 LAND SURVEYOR BEN McLEROY

In my opinion, this plat is a correct representation of the land platted and has been prepared in conformity with the minimum standards and requirements of law.

STATE OF GEORGIA
Jackson Superior Court
Filed July 20 1978
9:50 A.M.
Recorded
July 20 1978
Book 015 Page 24
Billy N. Elder
CLERK

SURVEY FOR
HOMER SCOGGINS

COUNTY: BANK & JACKSON	GMD: 207 & 255	STATE: GEORGIA	
DATE: OCT. 15, 1977	SCALE: 1" = 200'	DWN. BY: NWN	
FIELD BOOK: 398 - 69	SURVEYED BY: BEN McLEROY AND ASSOCIATES ENGINEERS & SURVEYORS (INC.) ATHENS, GA.	FILE NO: 10278	